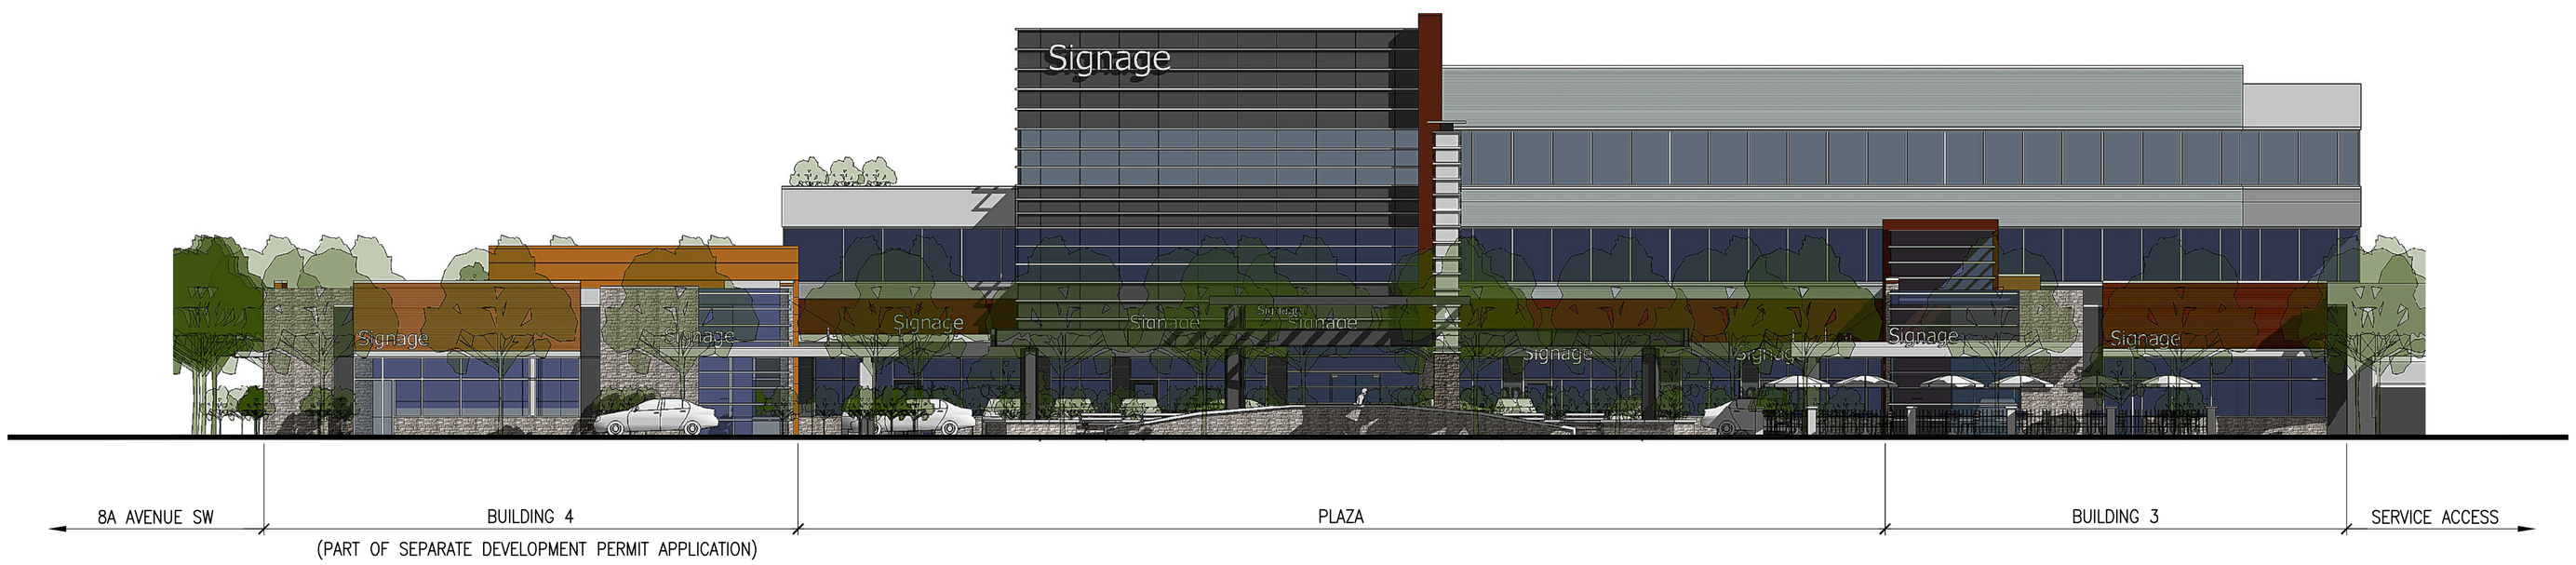

1 DP1.6 85th STREET ELEVATION

SCALE: 1:150

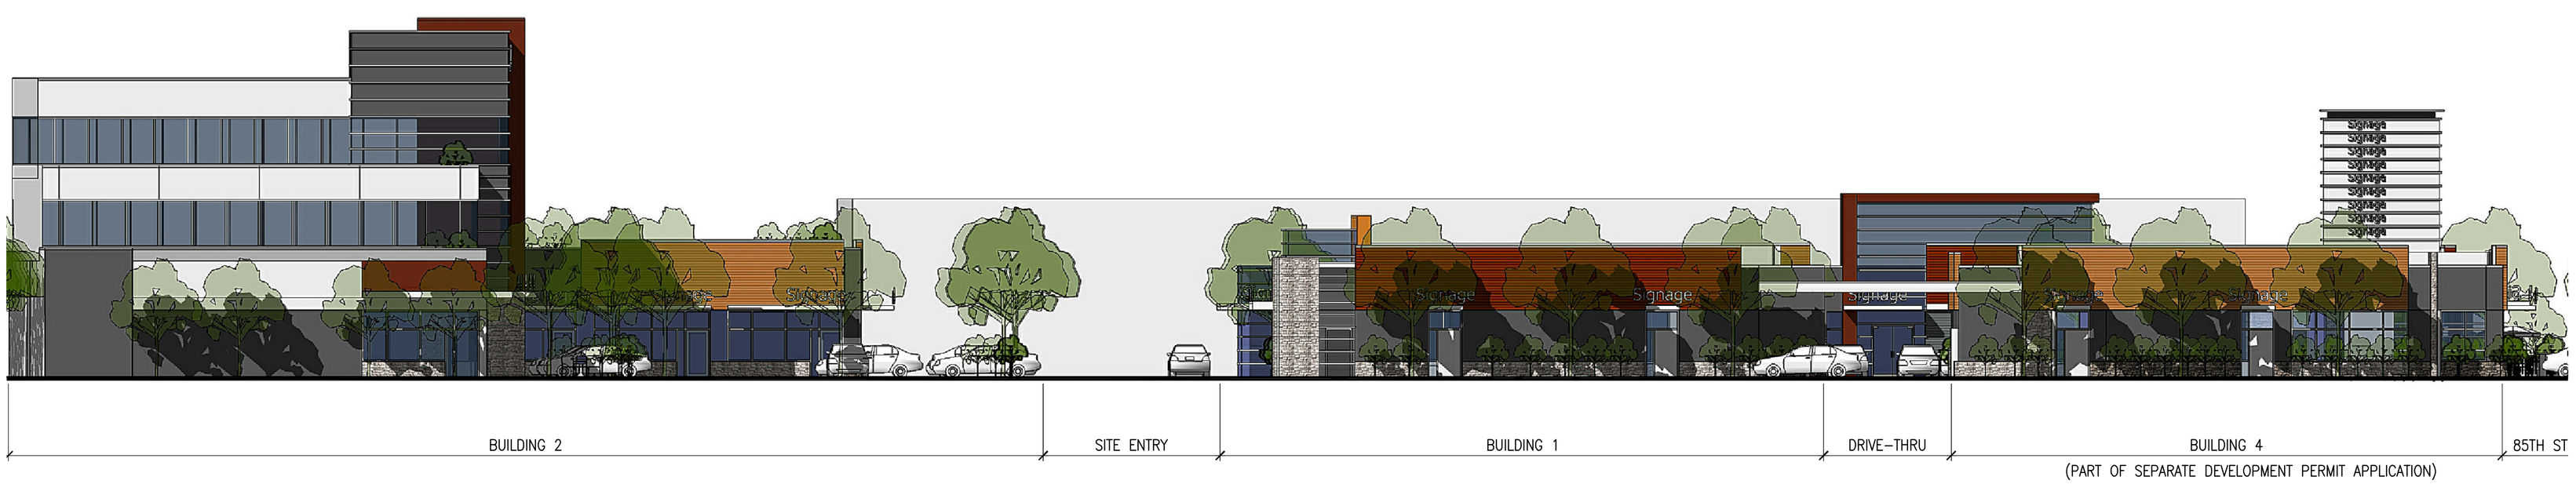

2 DP1.6 8th AVENUE ELEVATION

SCALE: 1:150

BKDI ARCHITECTS
300, 640 – 8th Avenue SW
Calgary, Alberta
Canada T2P 1G7
Tel: 403.233.2525
Fax: 403.262.2055
Web: www.bkdi.com

seal

NOT FOR CONSTRUCTION

consultants

This drawing must not be scaled.
The contractor shall verify all levels, datums, and dimensions prior to commencement of work. All errors and omissions must be reported to the Architects immediately.
This drawing is the exclusive property of the Architects and must not be reproduced without their written permission.
© BKDI ARCHITECTS

Issue No.	Date	Description
01	2010-09-23	DEVELOPMENT PERMIT

client

BRI-MOR DEVELOPMENTS

project title

WEST 85th

862 85th STREET SW
CALGARY, AB

drawing title

STREET ELEVATIONS

scale:	1:150
drawn by:	NB
checked by:	SP
project no:	209-030
date issued:	2010-02-02
re-issue no:	-
sheet no:	DP1.6

\\BKDI\COMPROJECTS\2009\209-030_WESTSPRINGSMIXEDUSE\CADD\DP\209-030_DP01.06_STREET_ELEVATIONS.DWG