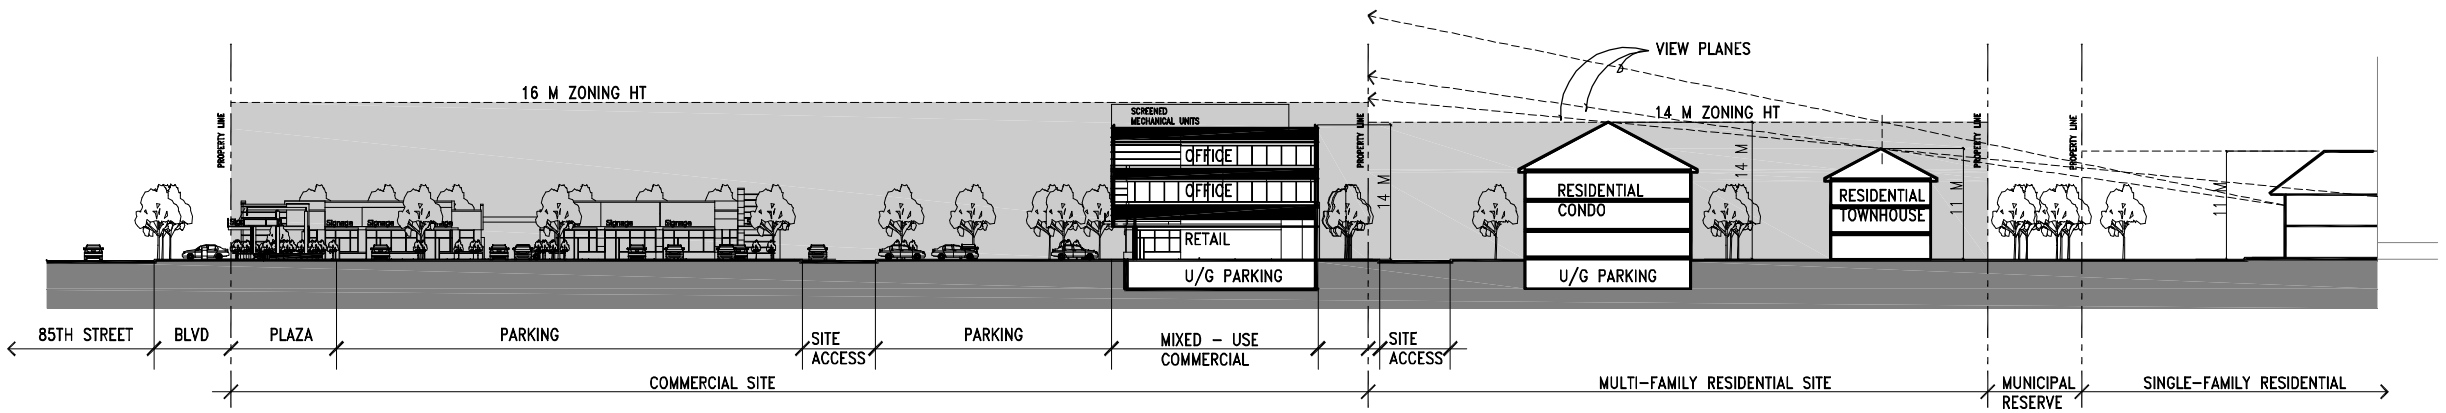

2 DP3.1 EAST – WEST SITE SECTION

SCALE: 1:400

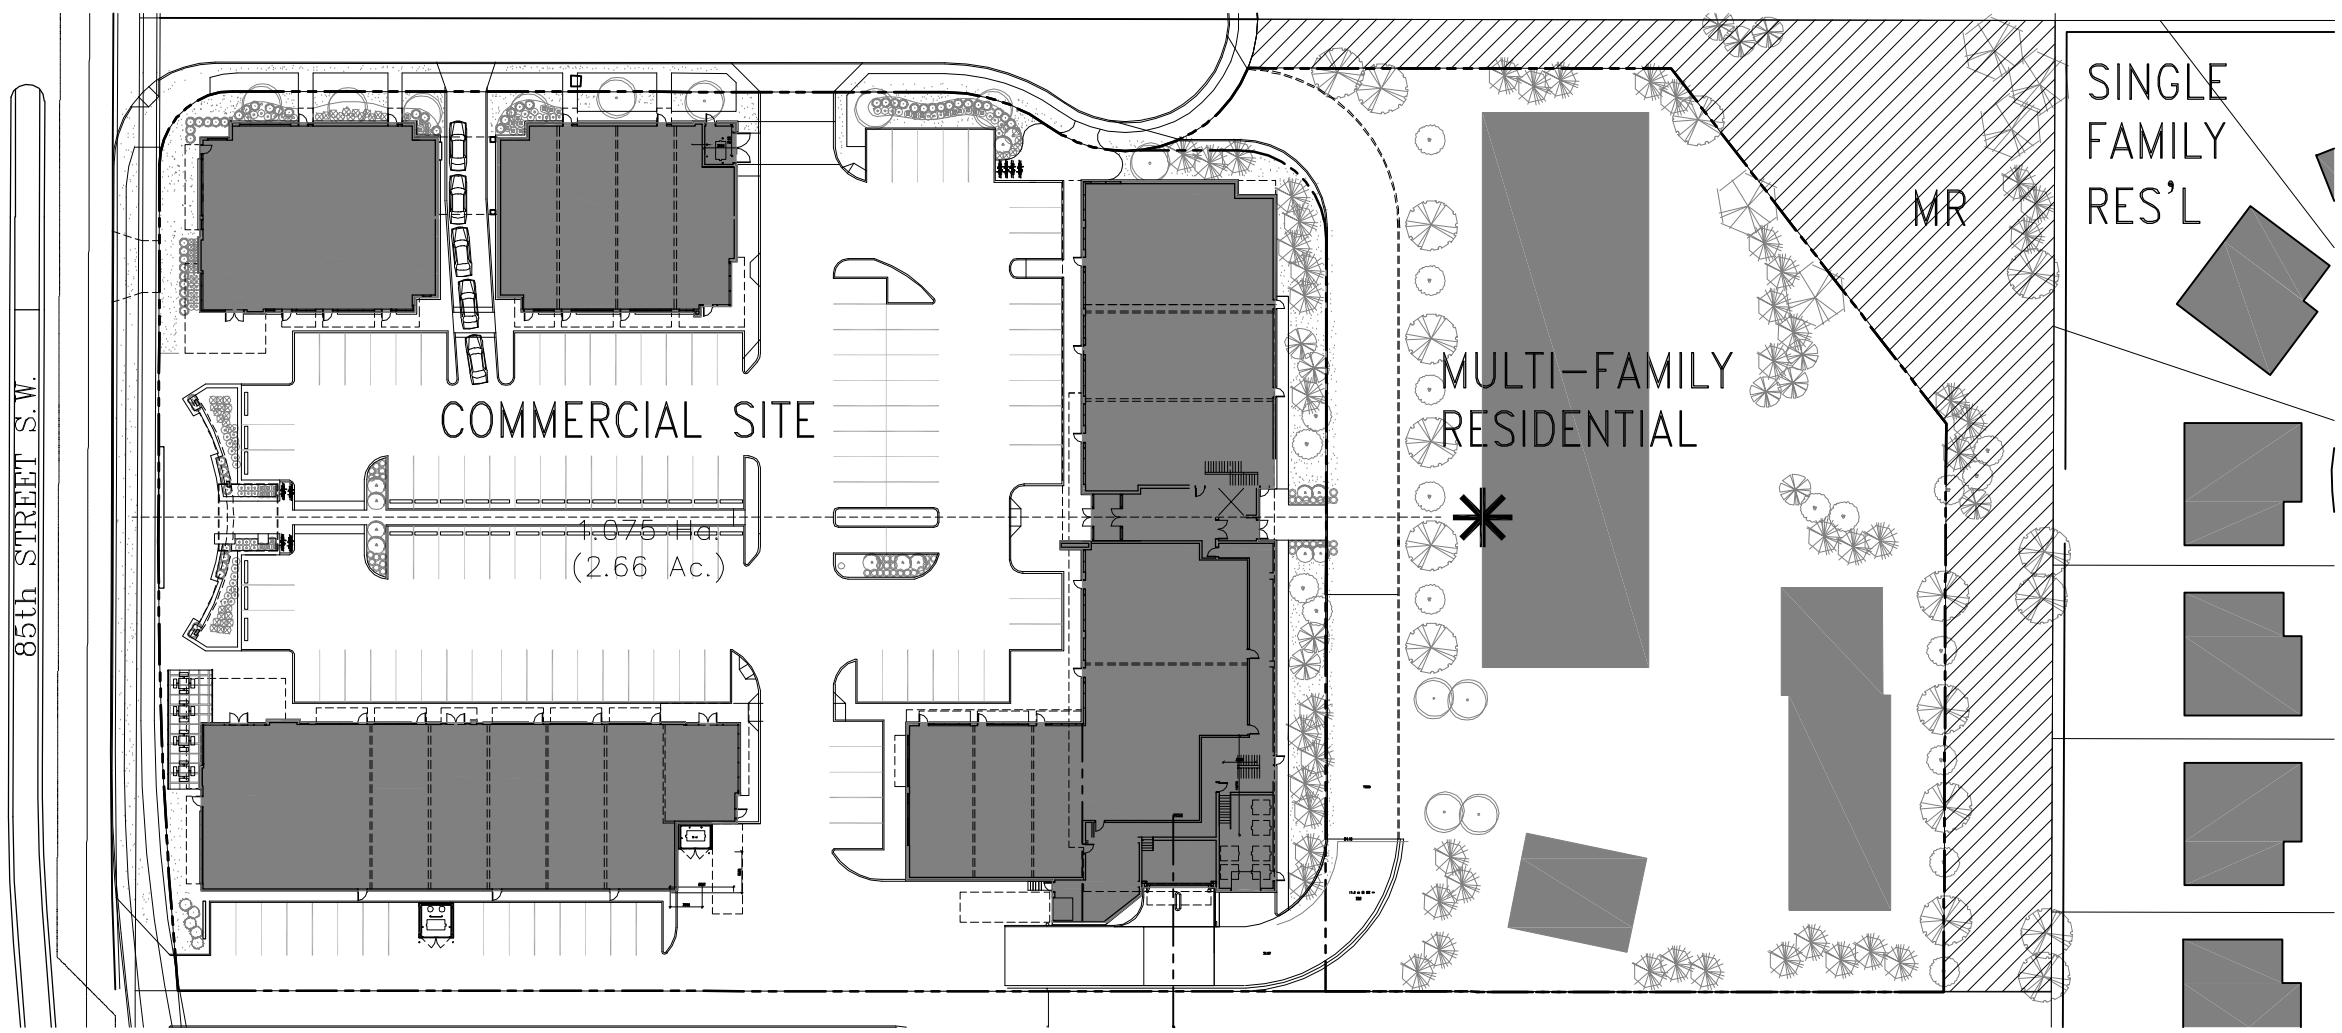

1 DP3.1 OVERALL SITE PLAN

SCALE: 1:400

BKDI ARCHITECTS
300, 640 – 8th Avenue SW
Calgary, Alberta
Canada T2P 1G7
Tel: 403.233.2525
Fax: 403.262.2055
Web: www.bkdi.com

seal

NOT FOR CONSTRUCTION

consultants

This drawing must not be scaled.
The contractor shall verify all levels, datums, and dimensions prior to commencement of work. All errors and omissions must be reported to the Architects immediately.
This drawing is the exclusive property of the Architects and must not be reproduced without their written permission.
© BKDI ARCHITECTS

Issue No.	Date	Description
-	-	-

client

BRI-MOR DEVELOPMENTS

Bri-mor DEVELOPMENTS Developing Together

project title

WEST 85th

862 85th STREET SW
CALGARY, AB

drawing title

SITE SECTION +
OVERALL SITE PLAN

scale:	1:200
drawn by:	NB
checked by:	SP
project no:	209-030
date issued:	2010-02-02

re-issue no: -

sheet no: A2.01

V:\BKDI\COMPROJECTS\2009\209-030_WEST85PRINGS\MEDUSE\CADD\DP\209-030_TT-BK_SITE_SECTION_COMMUNITY_PRESENTATION.DWG